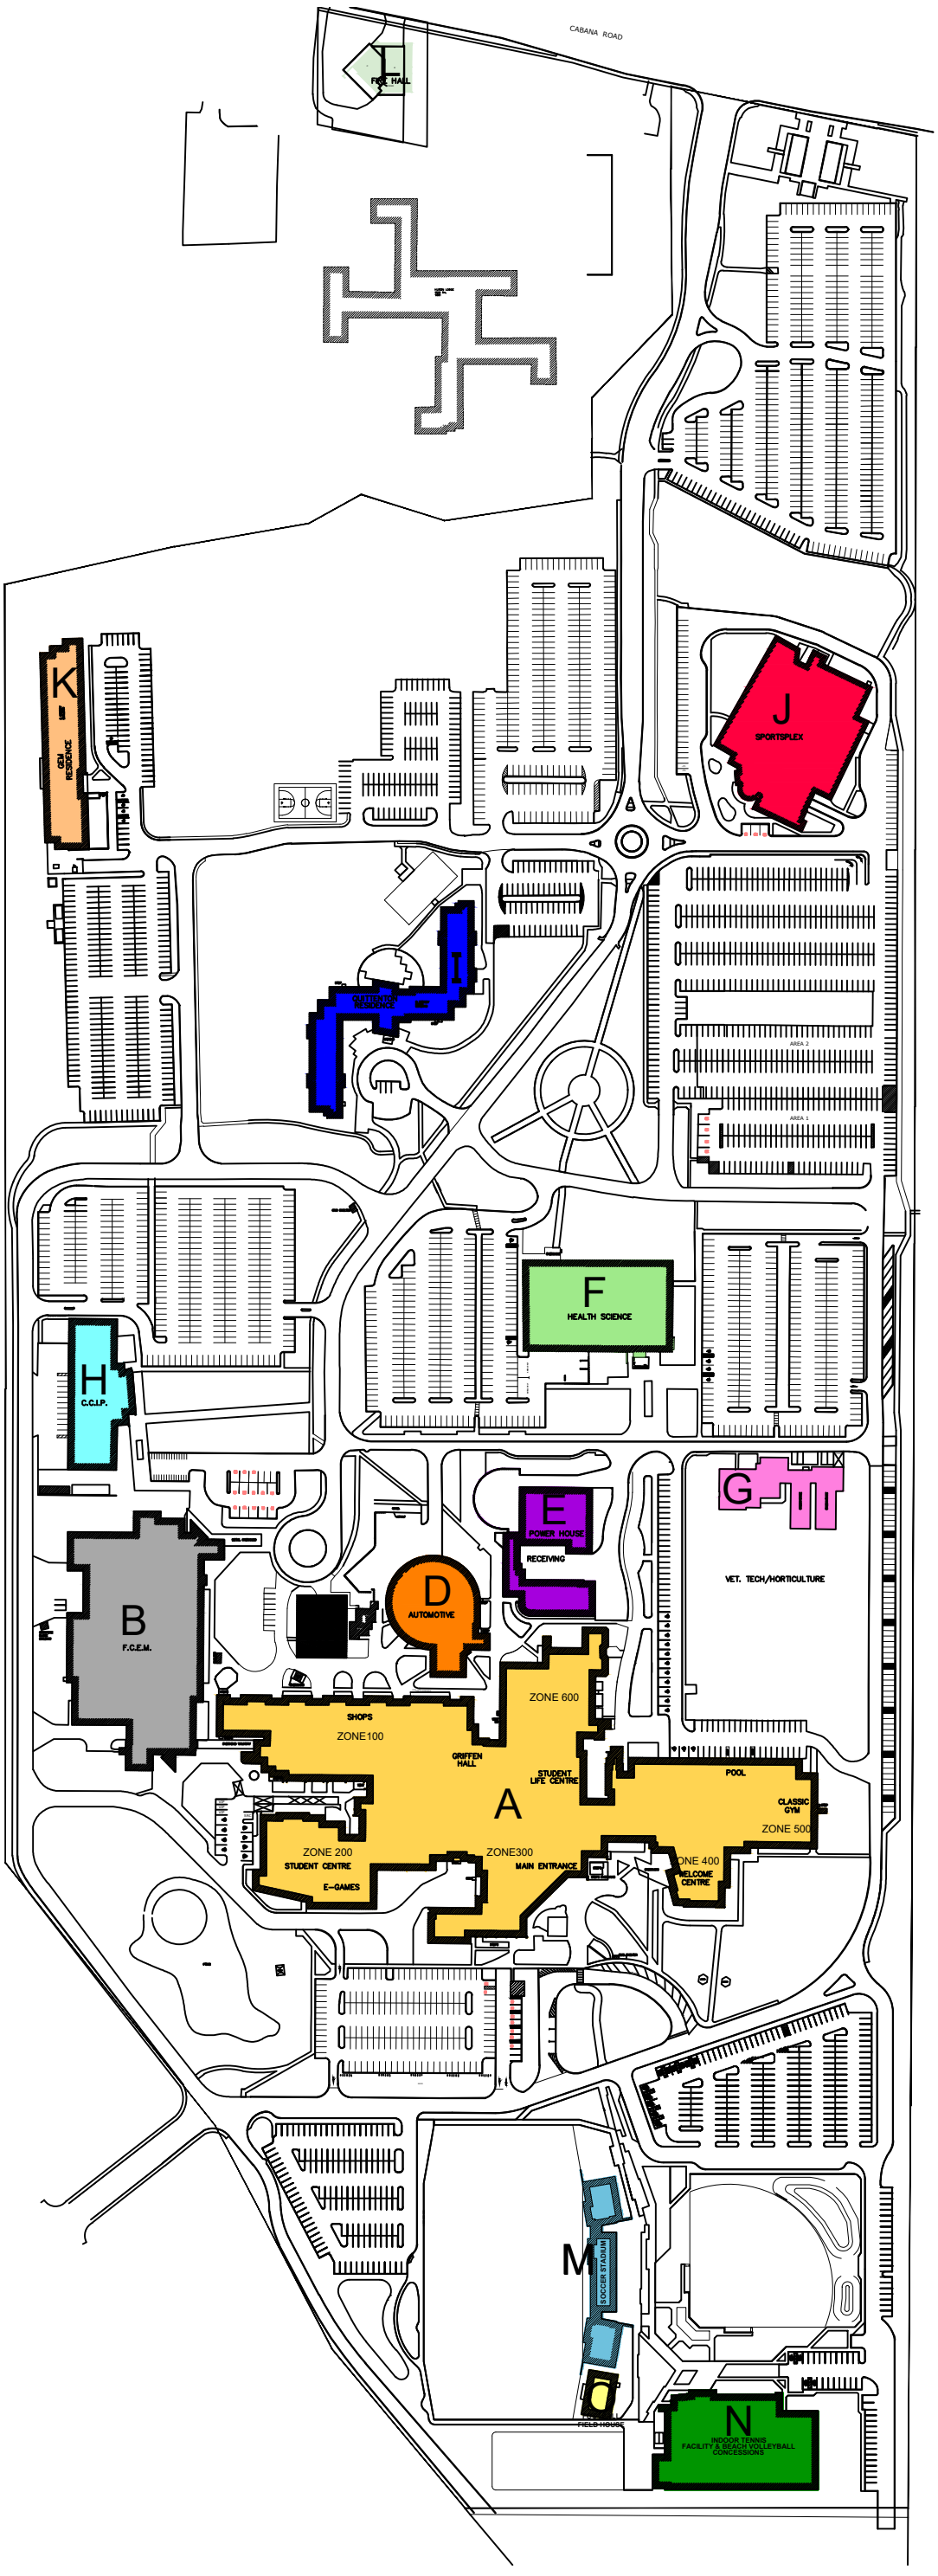

LEGEND

- A BUILDING- MAIN BUILDING
- B BUILDING - F.C.E.M
- C BUILDING - TRUCK & COACH
- D BUILDING - AUTOMOTIVE
- E BUILDING - POWER HOUSE
- F BUILDING - HEALTH SCIENCE
- G BUILDING - VET TECH/ GREEN HOUSE
- H BUILDING - C.C.I.P
- I BUILDING - QUITTENTON HALL
- J BUILDING - SPORTS PLEX
- K BUILDING - GEM RESIDENCE
- L BUILDING - FIRE HALL
- M BUILDING - SOCCER
- N BUILDING - TENNIS CENTRE
- O BUILDING - FIELD HOUSE

ST. CLAIR COLLEGE
2000 TALBOT RD. W.
WINDSOR . ON . N9A 6S4
(519) 972-2727
FACILITIES MANAGEMENT DIVISION
CONSTRUCTION & ENGINEERING SERVICES

FILE NAME: T:\DWG\Site Plans\SCC Site Plan\MAY South Campus Site Plan.dwg

DRAWN BY: J.C.

CHECKED BY: -

DATE: 2026-04-16

SCALE: N.T.S.

NOTE: ALL UNDERGROUND SERVICES ARE APPROXIMATE AND SHOULD BE VERIFIED BY CONTRACTORS PRIOR TO EXCAVATION.